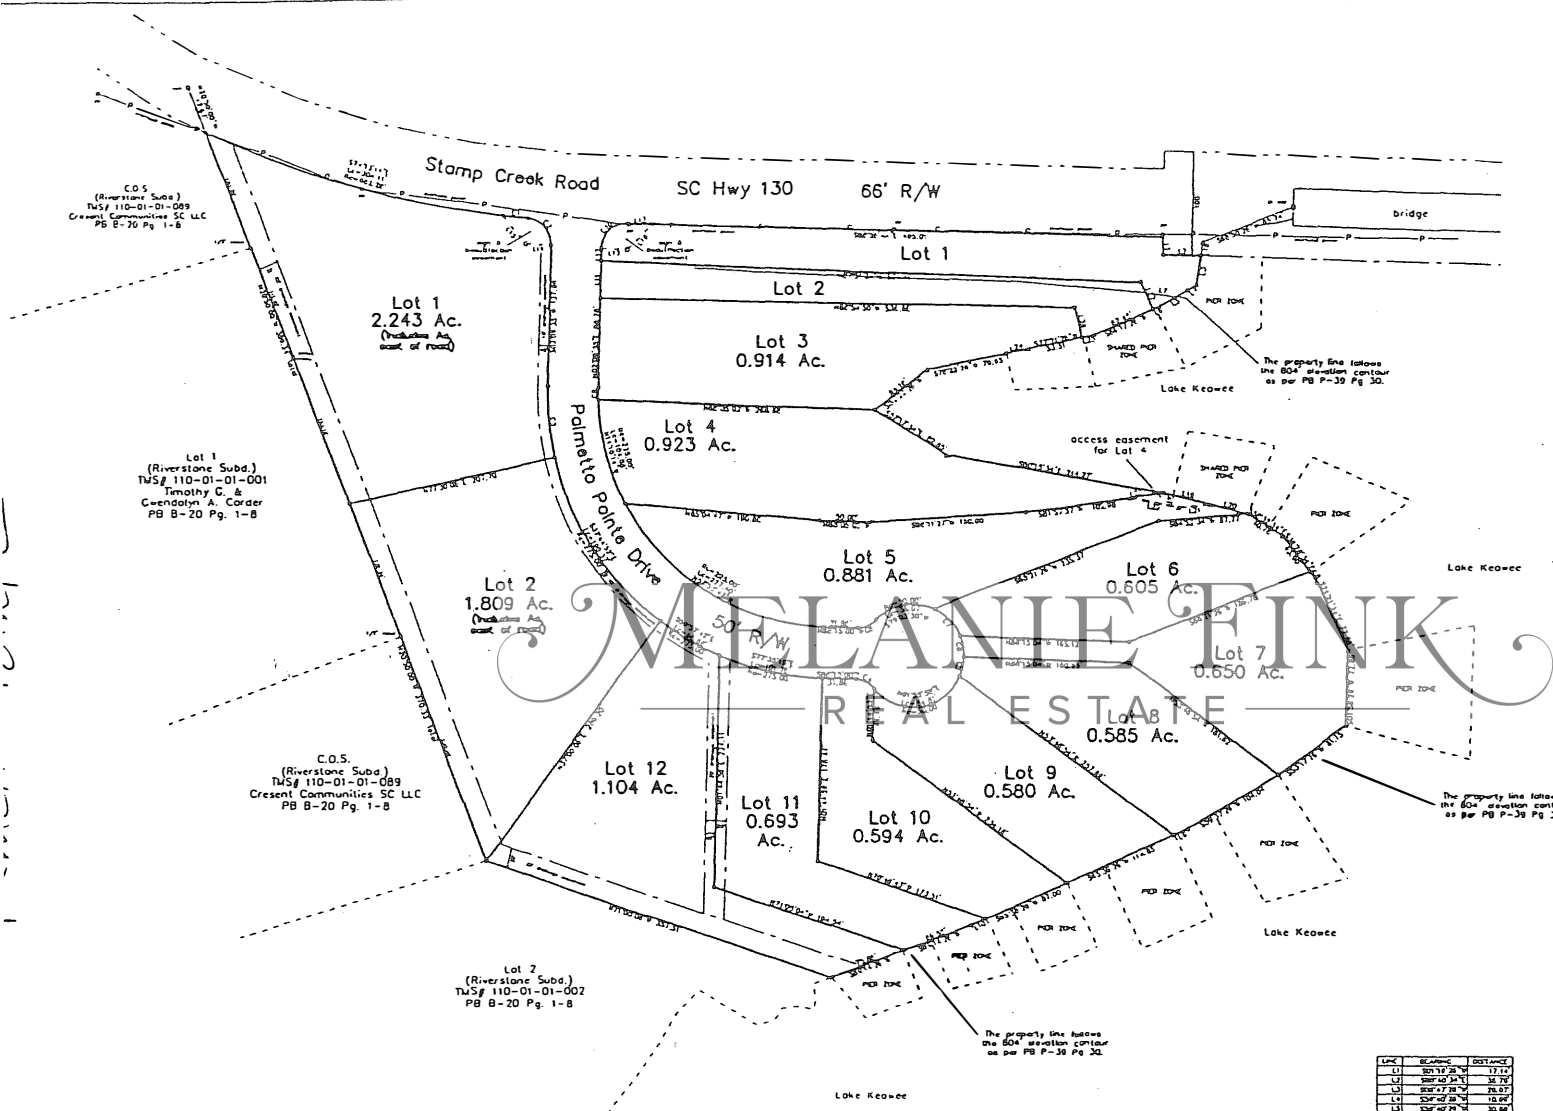


**PRELIMINARY PLAT**

## Palmetto Pointe

French Road Estate  
1205 Die Street  
Anderson SC 29621  
**OWNER**

NU-South Surveying Inc.  
111 Anderson Ave.  
Anderson SC 29623  
**ENGINEER OR SURVEYOR**

---

**NO. OF ACRES** 12.45 **NEW ROADS** 690' +/-

**NO. OF LOTS** 12 **DATE** April 6, 2006

**Oconee County South Carolina**

Scale 1"=80'

**Legend**

(d) (mm)

o Iron Pin

o Nail

Δ Computed PL

**NU-South Surveying Inc.**  
111 Anderson Ave.  
Anderson SC 29623  
(803) 221-1774

THIS DRAWING AND THE DESIGN SHOWN THEREON ARE THE PROPERTY OF NU-SOUTH SURVEYING, INC. THE REPRODUCTION OR USE OF THIS DRAWING WITHOUT WRITTEN CONSENT IS PROHIBITED AND ANY INFRINGEMENT WILL BE SUBJECT TO LEGAL ACTION.



12 state that to the best of my knowledge, information, and belief, I am a duly licensed and qualified person to perform the services herein provided, and I am not aware of any facts or circumstances which might render my performance deficient or my opinion false or misleading.

B. O'Brien R.L.S. No.10755

**OLD ROAD BED & 380' DUKE POWERLINE EASEMENT NOTE**

The previous survey plot of this tract recorded in PB P-39 Pg. 30 shows an OLD ROAD BED and a 380' DUKE POWERLINE EASEMENT. The Old road bed was abandoned by Quit Claim Deeds recorded in DB 1345 Pg. 127 & 129. The Duke Powerline easement was released by Quit Claim Deeds recorded in DB 1345 Pg. 131 & 134. Therefore the old road bed and the powerline easement are not shown on this survey.


| LINE | BEARING     | DISTANCE |
|------|-------------|----------|
